



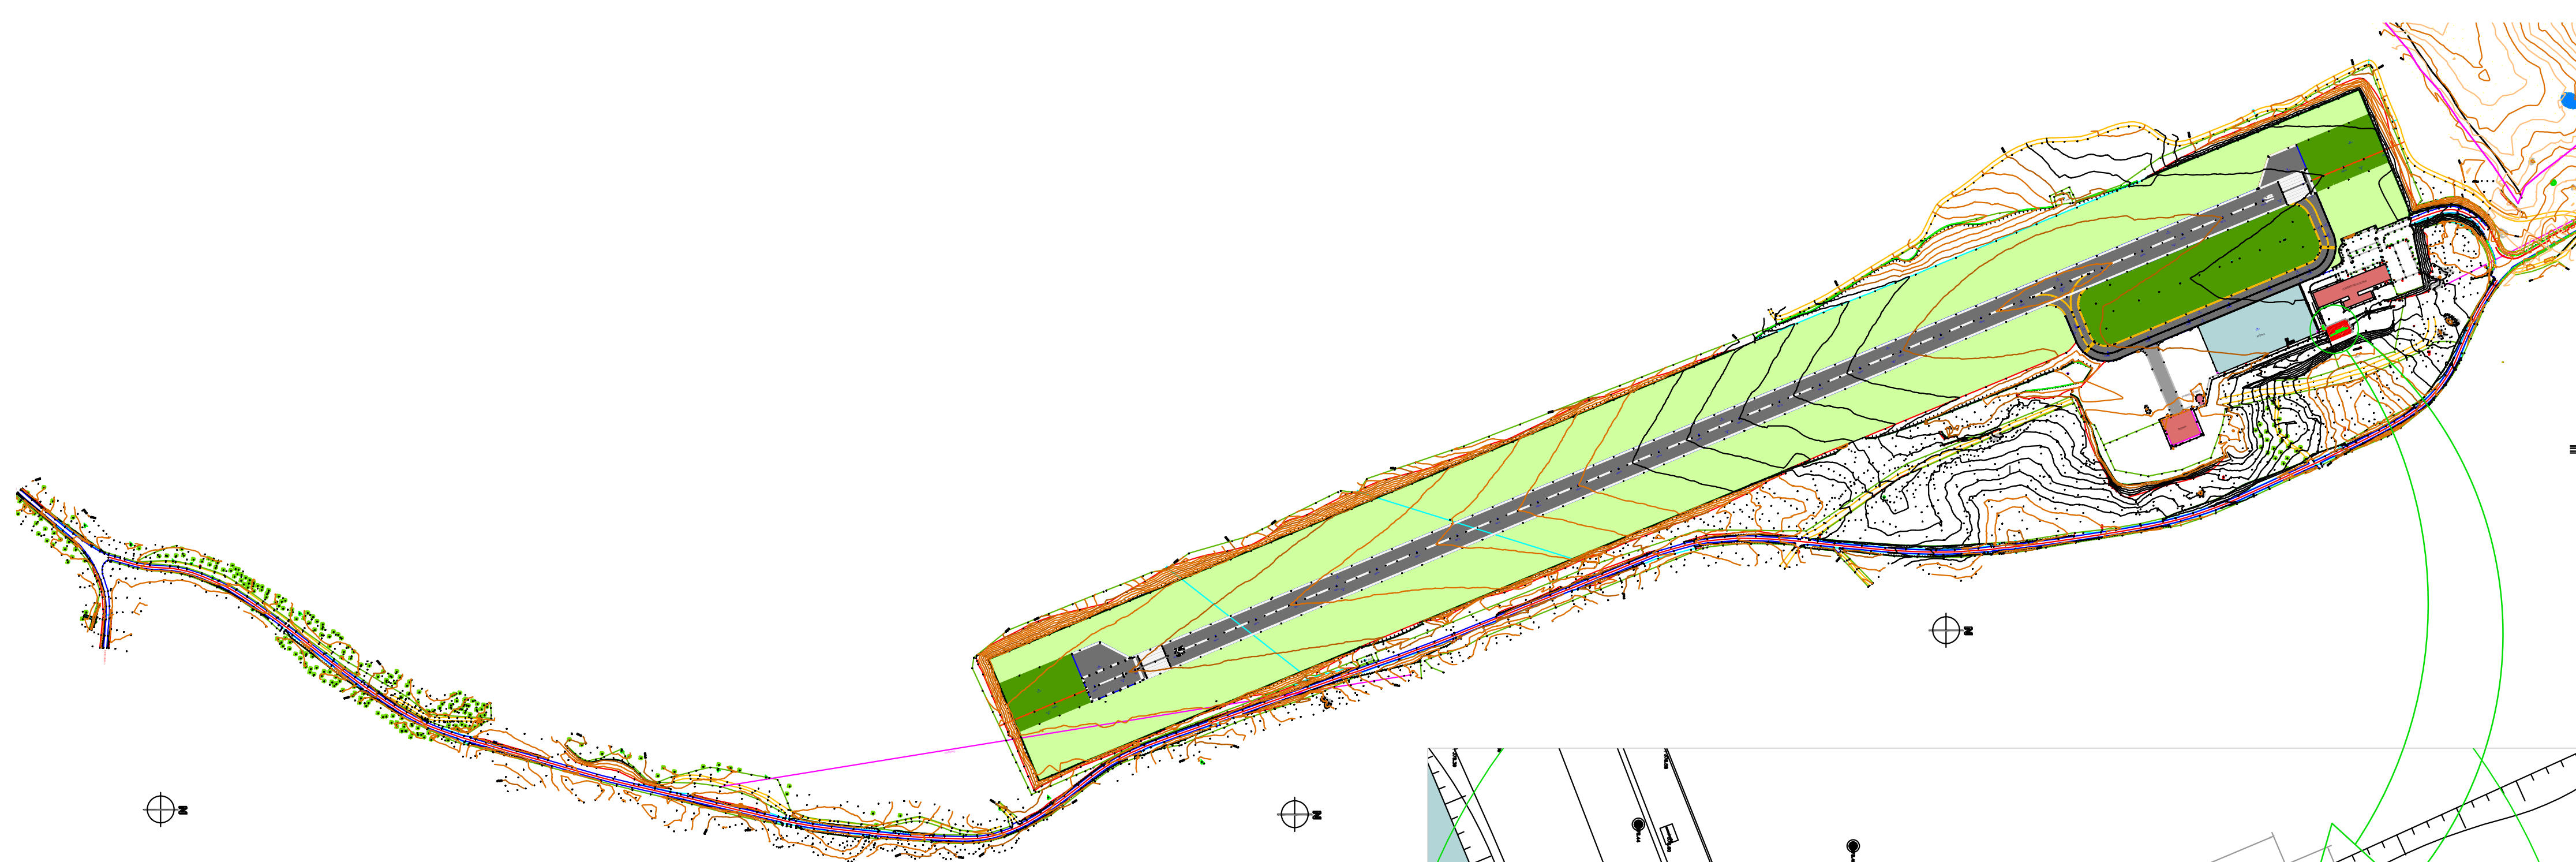

ESCALA: 1/5000

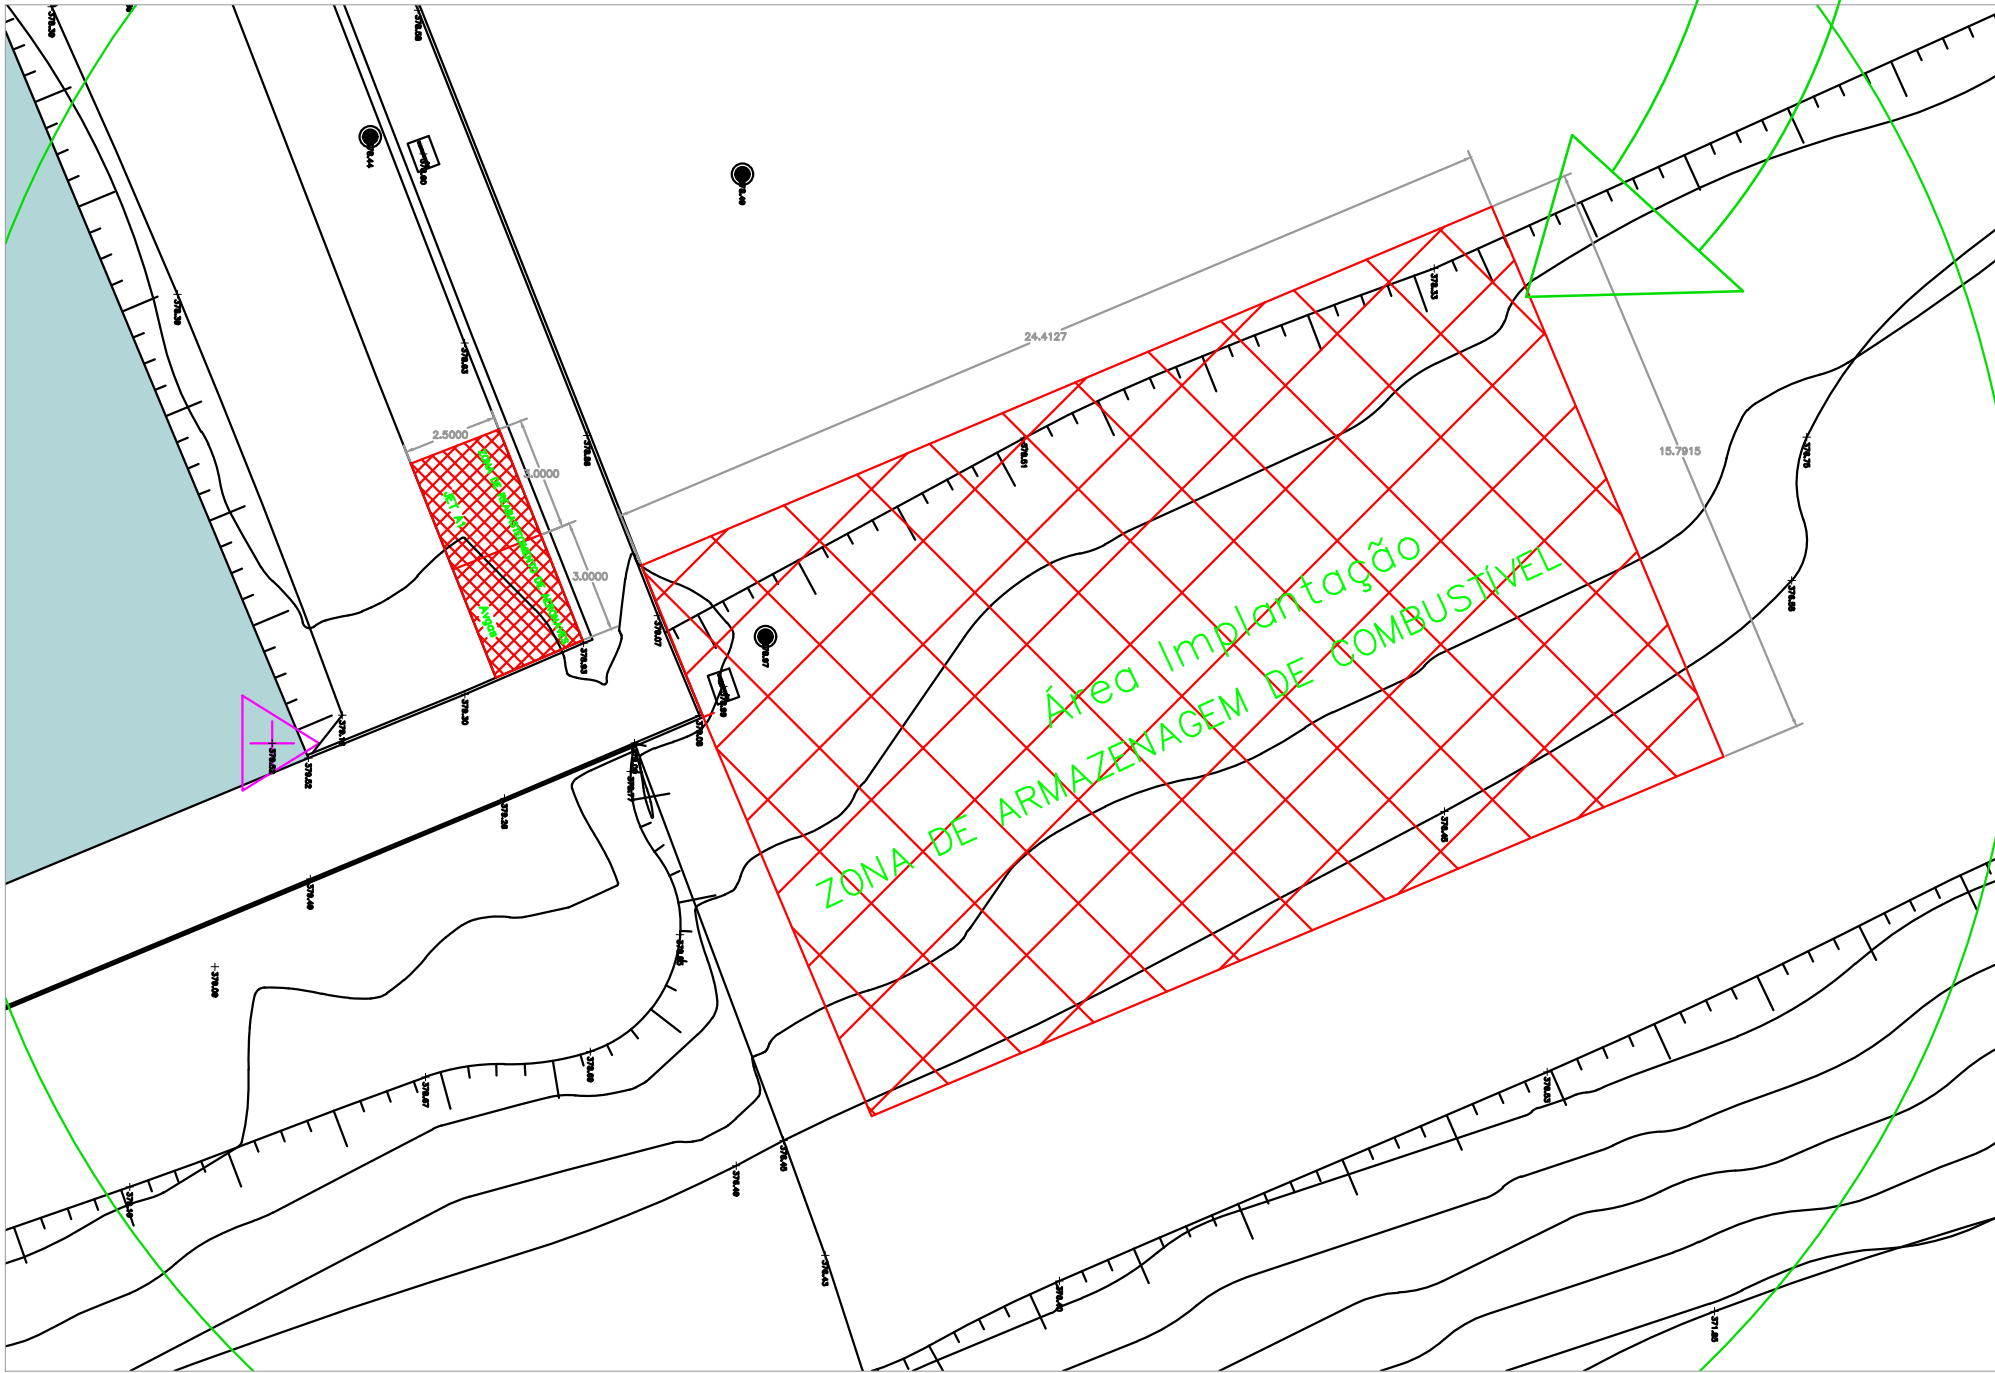

ESCALA: 1/200